FilmL.A., Inc.
6255 W Sunset Blvd, 12th Floor
Hollywood, CA 90028
t: (213)977-8600 - f: (213)977-8601
www.filmla.com

Summary Information

Permit No: F00161809-B **Type of Permit:** FILMING **Release Date:** 02/12/2020

Production Company	O POSITIVE LLC
Insured Company Name	O POSITIVE LLC
Contact Phone No. 1	212-557-7000
Contact Phone No. 2	
Fax	212-557- 7070
Address	48 WEST 25TH STREET, 3RD FLOOR NEW YORK, New York 10010
Production Title	ALL STATE
Type of Production	Commercial - Standard

Producer	Ken Licata
Director	Kenny Herzog
1st AD	Billy Jones
Production Manager	Lori Hoffman
FilmL.A. Coordinator	Francisco Nunez
Location Manager	Michael Wilson
Primary Phone	Mobile - 818-599-3886
Secondary Phone	
Location Assistant	na na
Primary Phone	Mobile - 000-000-0000
Secondary Phone	

Fees

LA COUNTY ROAD INSPECTION FEE	$740.00
LA COUNTY ROAD APPLICATION FEE	$168.00
FILMLA NON-REFUNDABLE FILM PERMIT RIDER FEE	$111.00
LA COUNTY ROAD ENCROACHMENT PERMIT PROCESSING FEE	$306.00

Total Permit Fee $1,325.00

Number of Locations 2

NOT A PERMIT

FilmL.A., Inc.
6255 W Sunset Blvd, 12th Floor
Hollywood, CA 90028
t: (213)977-8600 - f: (213)977-8601
www.filmla.com

Summary Information

Location

Permit Number F00161809-B
Production Company O POSITIVE LLC
Insured Company O POSITIVE LLC
Production Title ALL STATE

Location Manager Michael Wilson
Primary Phone Mobile - 818-599-3886
Secondary Phone

Location Address 150th St E, E Ave K - Ave L, Los Angeles County, CA, 93535

Location Type Road

Prep Dates 2/12/2020 - 2/12/2020 07:00 - 19:00 1 day

Film Dates 2/13/2020 - 2/13/2020 05:00 - 22:00 1 day

Open or Closed to the Public Open

Generic Conditions
THE CONSUMPTION OF ALCOHOLIC BEVERAGES AND THE USE OF DRUGS, INCLUDING MARIJUANA, ON LOCATION BY ANY CAST, CREW, OR INVITED GUESTS IS STRICTLY PROHIBITED.
*Certain service and personnel fees required by jurisdictional agencies are not collected by FilmL.A. Any such fees must be paid directly to the appropriate agency, and a separate invoice will be provided to the permittee.
All vehicles must be parked on private property
It is unlawful for officers/escorts to enter and hold intersections on a red light. Therefore, escorts shall enter intersections on green lights only.
May not interfere with adjacent traffic lanes or adjacent bike lane
May not interfere with filming activities of production companies in possession of location-specific permits, previously scheduled special events, or existing construction projects.
Must Maintain 5' Clearance on Sidewalks/Walkways
Must maintain local/emergency access
No cast or crew parking on area streets
No interference with merchant activity.
No steps from trailers, trucks or motorhomes may be facing road
No stopping and setting up in residential areas before 7am or after 10pm without prior approval
No stopping or setting up in front of merchants or residents without prior approval
Number of uniformed officers listed on the permit is a minimum requirement. Permittee remains responsible for deploying a sufficient number of uniformed officers to provide traffic and crowd control to ensure the safety of the film crew and the public.
Traffic control must be done in accordance w/MUTCD
Traffic Officers Required
Uniformed officers shall have a copy of the film permit in their possession and are required to confirm that all traffic control signage devices are in place.

Please see attached documents
150th E (SB closure) btwn Ave K & Ave L - O Positive LLC.pdf
CLUB ED Map 12_11.2018.pdf
CLUB ED LA COUNTY ROADS MAP_Jan_30_2009.pdf
CUP _Club Ed Last 3 pages.pdf

Equipment on Location

Type	Quantity
10 Ton Truck	2
5 Ton Truck	2
Cast/Crew vehicles	65
Catering Truck	1
Cranes	1
Cube Trucks	7
Fire Extinguisher (2A10BC Minimum Rating)	4
Motor Homes	4

Personnel on Location

Type	Quantity
Cast	10
Crew	65
Extras	20
LA County FSA assigned	1
Sheriff/CHP	2

NOT A PERMIT

FilmL.A., Inc.
6255 W Sunset Blvd, 12th Floor
Hollywood, CA 90028
t: (213)977-8600 - f: (213)977-8601
www.filmla.com

Summary Information — Location

Permit Number F00161809-B
Production Company O POSITIVE LLC
Insured Company O POSITIVE LLC
Production Title ALL STATE

Location Manager Michael Wilson
Primary Phone Mobile - 818-599-3886
Secondary Phone

Picture vehicles	2
Vans	5

Filming Activities Atmospheric smoke effects (water based); Camera on sticks; Exterior Dialogue; Exterior establishing shots; Exterior models against scenery; Intermittent traffic control - 2 minutes standard; Wetdown; Camera and equipment on the shoulder of the road. Production trucks parked on the shoulder of the road. ; Scene is of a car crashed on the shoulder of the road, with another picture car. There will be no actual "crash" happening, the picture cars will already be beat up when placed on the shoulder of the road; The area of the filming on the road will be done where the shoulder of the road is wider. NO closures requested, just ITC.; tecnocrane; dolly track; FOR THE PREP DAY ON 2/12- will be about 25 crew, setting up the equipment;

Jurisdiction **Political:** Los Angeles County - Supervisor District 5 **Police:** Los Angeles County Sheriff **Fire:** Los Angeles County Fire Department

Approvals

LOS ANGELES COUNTY PUBLIC WORKS - FINAL APPROVERS	Linda Ayers
LOS ANGELES COUNTY ROAD DEPARTMENT - PALMDALE (PO5)	Darren Eckert

Coordinator Note Any equipment or vehicles left overnight in right of way must be supervised by production or safety personnel at all times.

Coordinator Note LA CO FIRE # 20-0392-114, 1 FSA AND 4 FIRE EXTINGUISHERS REQUIRED.

Coordinator Note RIDER B RELEASES LOCATION

Parking

Base Camp Location Type : Other Location	CLUB ED MOVIE SET 42848 150th St E, Unincorporated Los Angeles County, CA 93535	**Crew Parking** Location Type : Other Location	CLUB ED MOVIE SET 42848 150th St E, Unincorporated Los Angeles County, CA 93535

Lane / Full Closure SOUTHBOUND LANE CLOSURE-150TH ST E, AVE K- AVE L
Approximate Footage 0 - 300

Date(s) 2/13/2020 to 2/13/2020 **Time(s)** 04:00 to 20:00

NOT A PERMIT

FilmL.A., Inc.
6255 W Sunset Blvd, 12th Floor
Hollywood, CA 90028
t: (213)977-8600 - f: (213)977-8601
www.filmla.com

Summary Information — Location

Permit Number F00161809-B
Production Company O POSITIVE LLC
Insured Company O POSITIVE LLC
Production Title ALL STATE

Location Manager Michael Wilson
Primary Phone Mobile - 818-599-3886
Secondary Phone

Location Address 42848 150th St E, Unincorporated Los Angeles County, CA, 93535
Location Name CLUB ED
Location Type Ranch
Location Description CLUB ED
Film Dates 2/13/2020 - 2/13/2020 04:00 - 22:00 1 day
Open or Closed to the Public Closed
Generic Conditions **THE CONSUMPTION OF ALCOHOLIC BEVERAGES AND THE USE OF DRUGS, INCLUDING MARIJUANA, ON LOCATION BY ANY CAST, CREW, OR INVITED GUESTS IS STRICTLY PROHIBITED.**
*Certain service and personnel fees required by jurisdictional agencies are not collected by FilmL.A. Any such fees must be paid directly to the appropriate agency, and a separate invoice will be provided to the permittee.
All vehicles must be parked on private property
Must comply with attached conditions
Must Maintain 5' Clearance on Sidewalks/Walkways
Must maintain local/emergency access
No cast or crew parking on area streets
No interference with vehicular or pedestrian traffic
No stopping and setting up in residential areas before 7am or after 10pm without prior approval
No stopping or setting up in front of merchants or residents without prior approval

Please see attached documents
CLUB ED Map 12_11.2018.pdf
CLUB ED LA COUNTY ROADS MAP_Jan_30_2009.pdf
CUP _Club Ed Last 3 pages.pdf

Equipment on Location

Type	Quantity
10 Ton Truck	2
5 Ton Truck	2
Cast/Crew vehicles	65
Catering Truck	1
Cube Trucks	7
Fire Extinguisher (2A10BC Minimum Rating)	4
Generator	1
Motor Homes	2
Picture vehicles	2
Portable restrooms	1
Vans	5

Personnel on Location

Type	Quantity
Cast	10
Crew	65
Extras	20
LA County FSA assigned	1

Filming Activities Camera on sticks; Equipment on property; Exterior Dialogue; Exterior establishing shots; Exterior models against scenery; Handheld equipment; Shots of Talent against White Silk cloth on the property. Camera, dolly track and equipment on the property. ; This will also be base camp and crew parking all day while filming on 150th St E;

Jurisdiction **Political:** Los Angeles County - Supervisor District 5 **Police:** Los Angeles County Sheriff **Fire:** Los Angeles County Fire Department

NOT A PERMIT

FilmL.A., Inc.
6255 W Sunset Blvd, 12th Floor
Hollywood, CA 90028
t: (213)977-8600 - f: (213)977-8601
www.filmla.com

Summary Information — Location

Permit Number F00161809-B
Production Company O POSITIVE LLC
Insured Company O POSITIVE LLC
Production Title ALL STATE

Location Manager Michael Wilson
Primary Phone Mobile - 818-599-3886
Secondary Phone

Thomas Guide Page: 4109 **Grid:** C3

Approvals LOS ANGELES COUNTY PUBLIC WORKS - FINAL APPROVERS Linda Ayers

Coordinator Note Any equipment or vehicles left overnight in right of way must be supervised by production or safety personnel at all times.

Coordinator Note LA CO FIRE # 20-0392-114, 1 FSA AND 4 FIRE EXTINGUISHERS REQUIRED.

Coordinator Note RIDER B RELEASES LOCATION

Parking

Base Camp
Location Type : Filming Location

Crew Parking
Location Type : Filming Location

NOT A PERMIT

Permit #F00161809-B

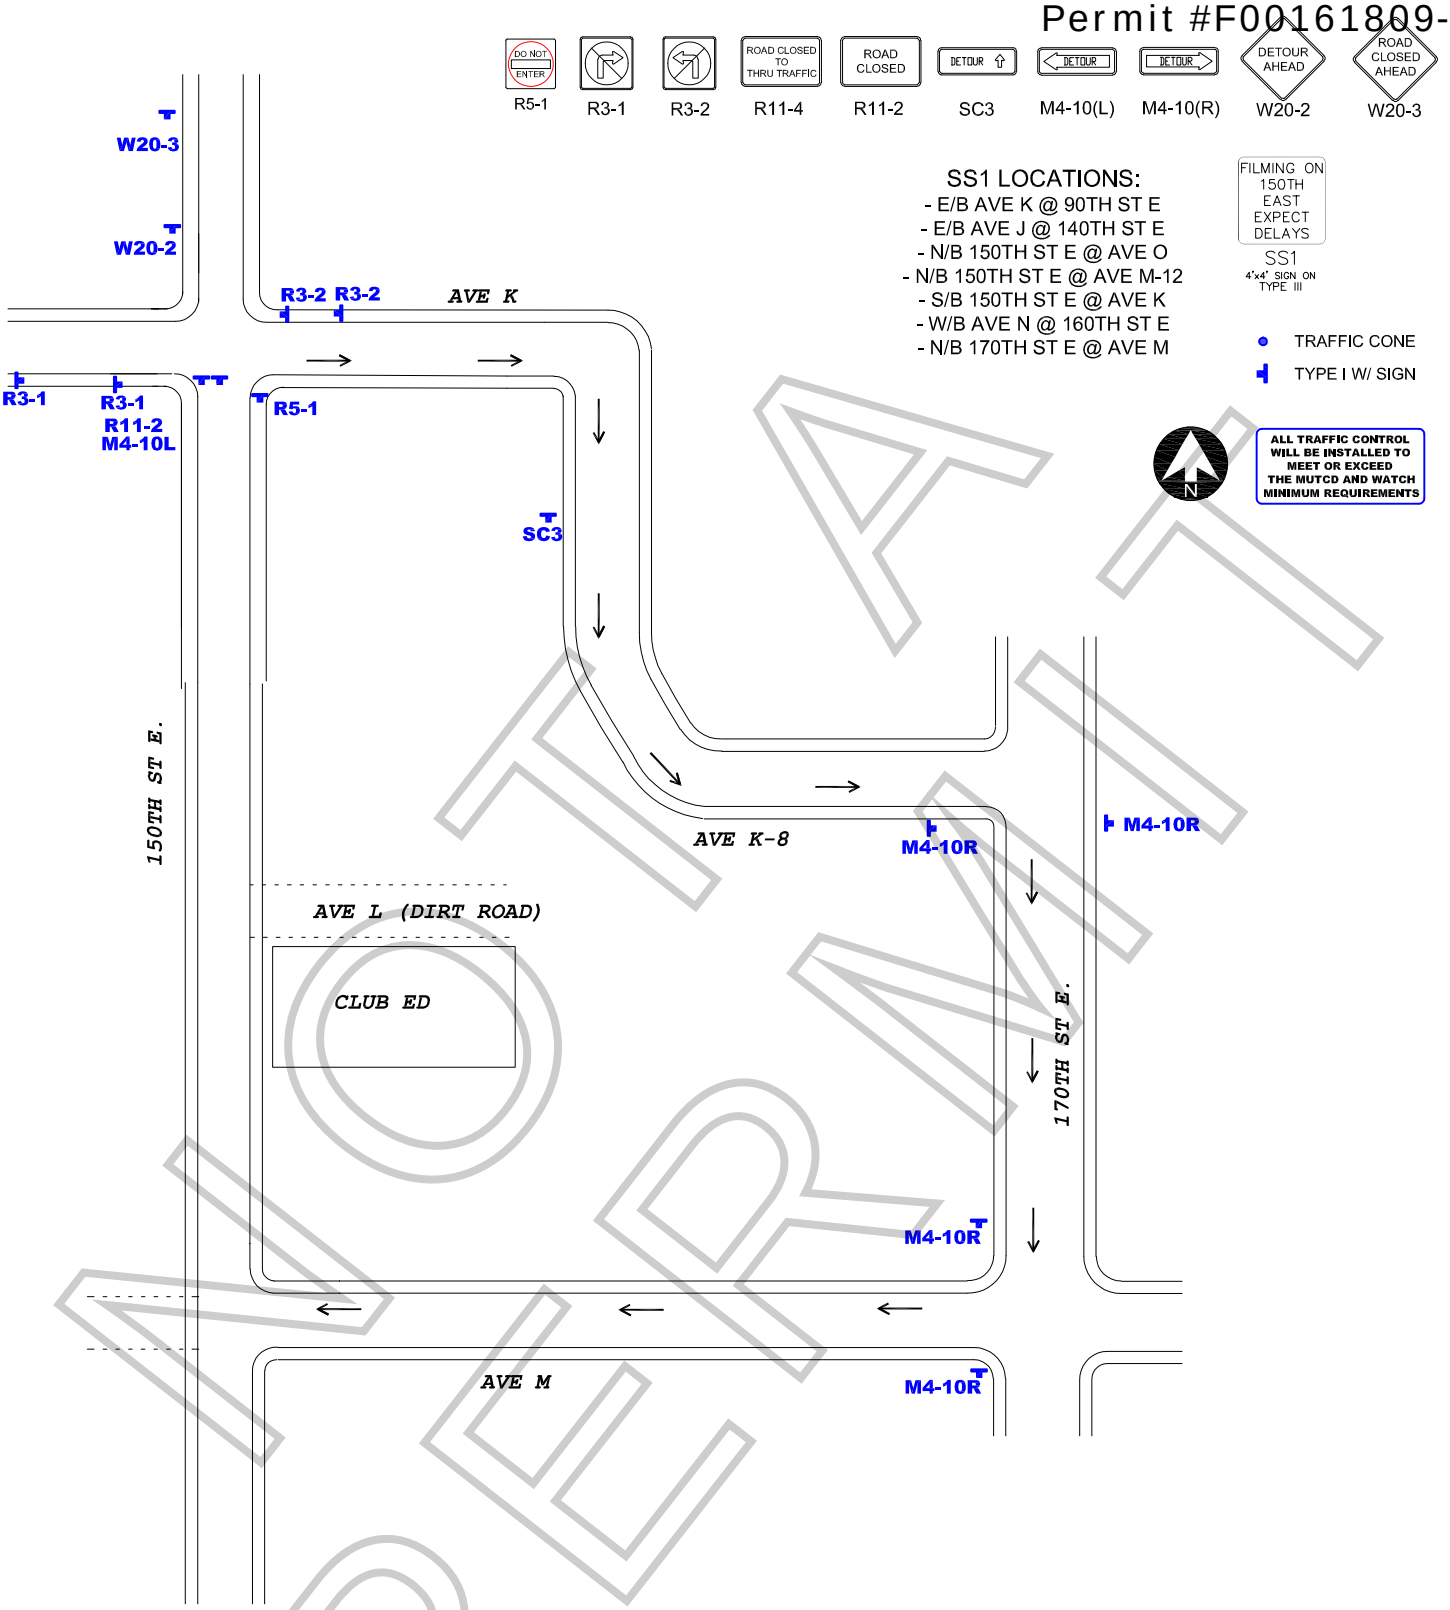

NOT A PERMIT

WORK ZONE TRAFFIC CONTROL PLAN
GENERAL NOTES

1. DATE/TIME: 2-13-2020 FROM 04:00 HOURS TO 20:00 HOURS.

2. ALL SIGNING, STRIPING, AND TRAFFIC CONTROL DEVICES SHALL CONFORM TO THE (CURRENT) STATE OF CALIFORNIA DEPARTMENT OF TRANSPORTATION (CALTRANS) STANDARD PLANS AND STANDARD SPECIFICATIONS, CALIFORNIA MUTCD, AND ANY ADDENDUMS THERETO, AND AS SHOWN ON THESE PLANS, SYMBOLS AND ABBREVIATIONS USED ARE SHOWN ON CALTRANS STANDARD PLANS.
3. THERE WILL BE NO INTERFERENCE WITH TRAFFIC SIGNALS OR CROSSWALKS.
4. CONES WILL BE 28" MINIMUM HEIGHT AND HAVE REFLECTORIZED SLEEVES FOR NIGHT WORK.
5. POLICE WILL DIRECT TRAFFIC IF NECESSARY.

TCP FOR:	O POSITIVE LLC: "ALL STATE"
LOCATION:	SOUTH BOUND CLOSURE - 150TH ST E. AVE K TO AVE L LOS ANGELES COUNTY, CALIFORNIA
CONTACT:	MICHAEL WILSON PH# 818-599-3886
	JCL TRAFFIC SERVICES (213) 622-9775 C31-CA Lic # 805357
DATE / REVISIONS	DRAFTER: MARIO MENJIVAR SCALE: N.T.S. FILM LA: FN

Permit #F00161809-B

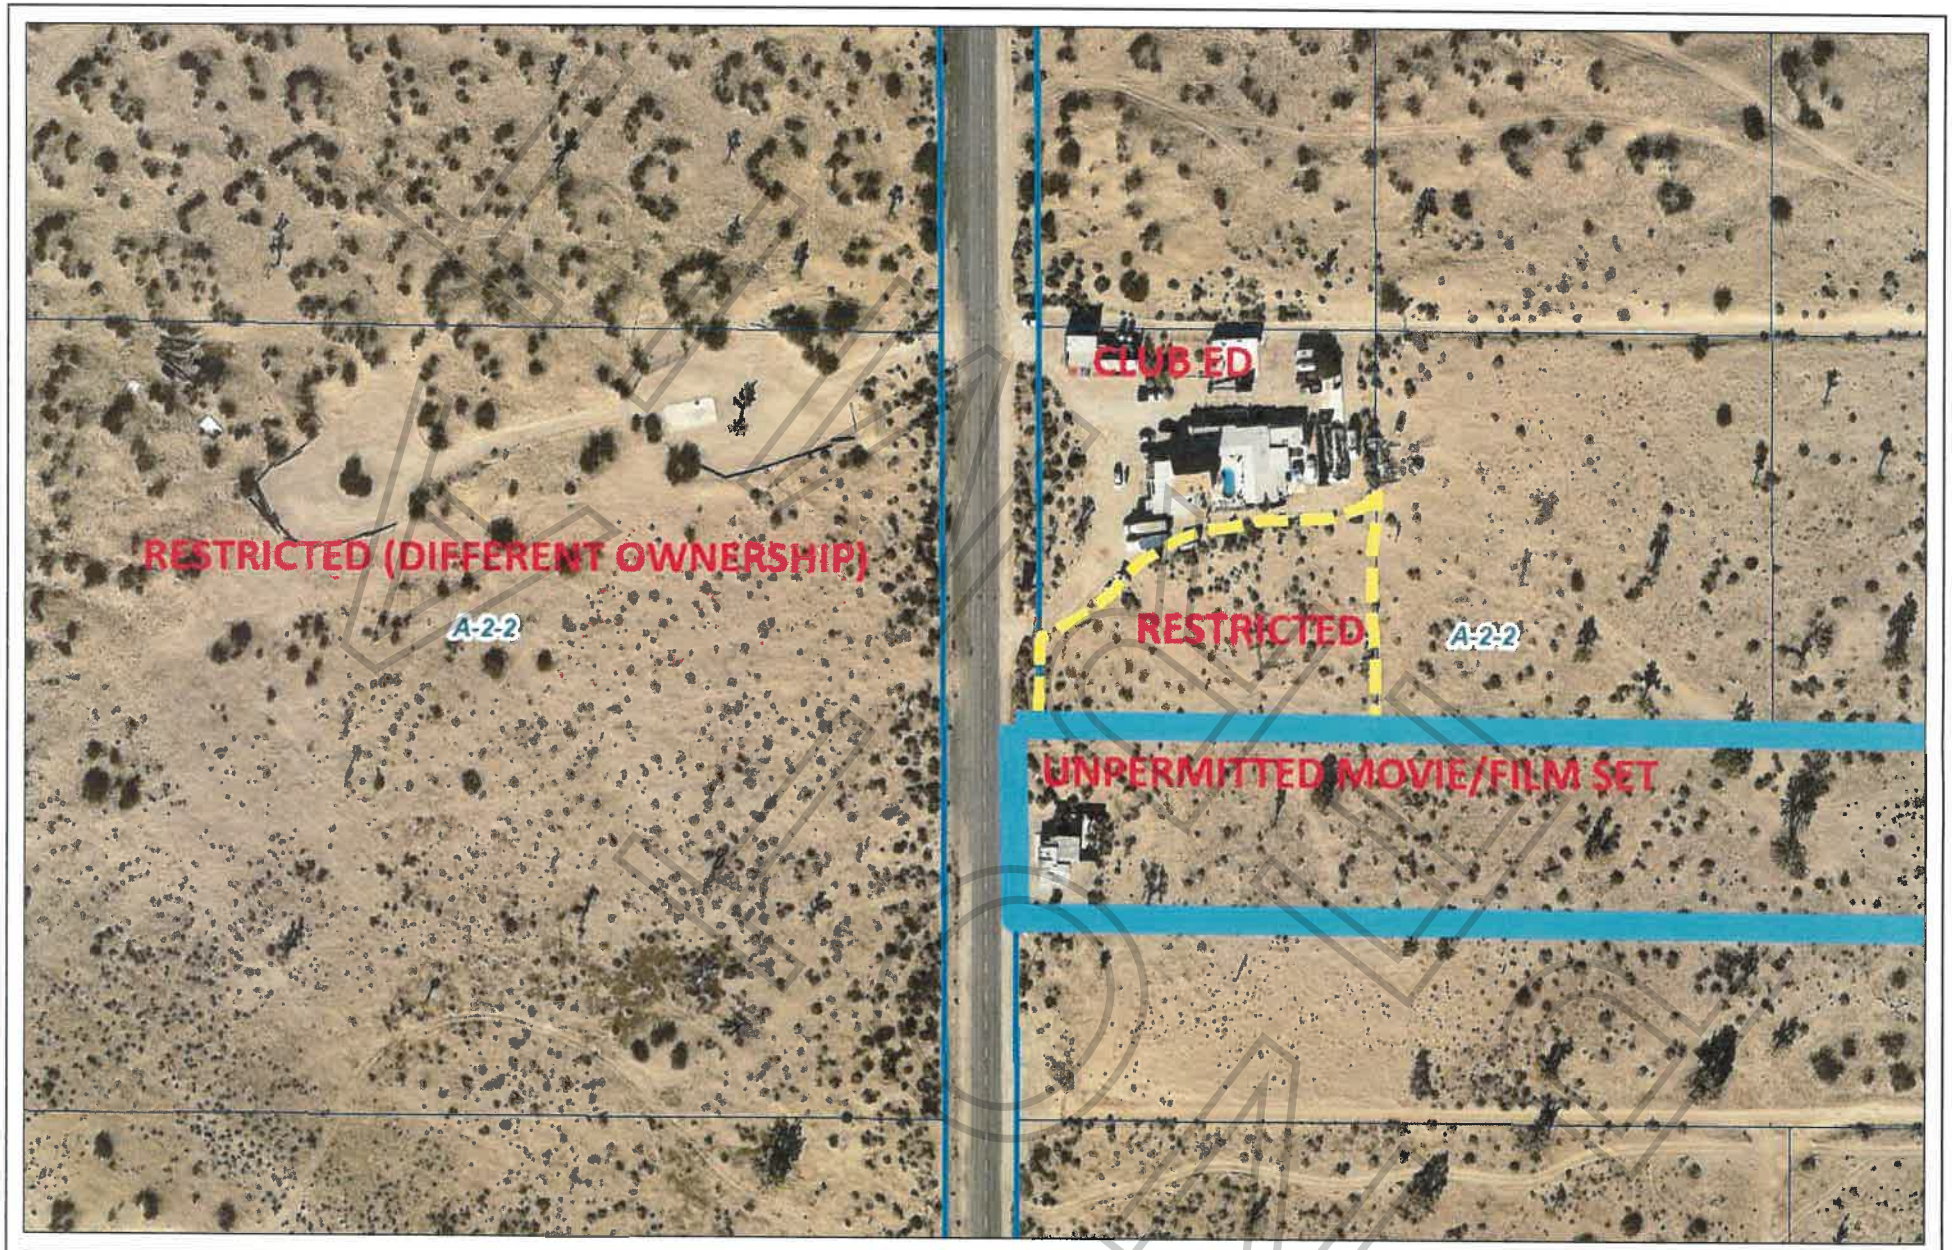

0 94 188 Feet

CLUB ED

No Filming on APN 3362-008-002

Printed: 12/10/18

Disclaimer:This map represents a quick representation of spatial imagery or vector layers using GIS-NET. The map should be interpreted in accordance with the GIS-NET Public disclaimer statement. Printed with permission from the Los Angeles County Dept. of Regional Planning. All rights reserved.

SIGN PLACEMENT FOR CLUB ED

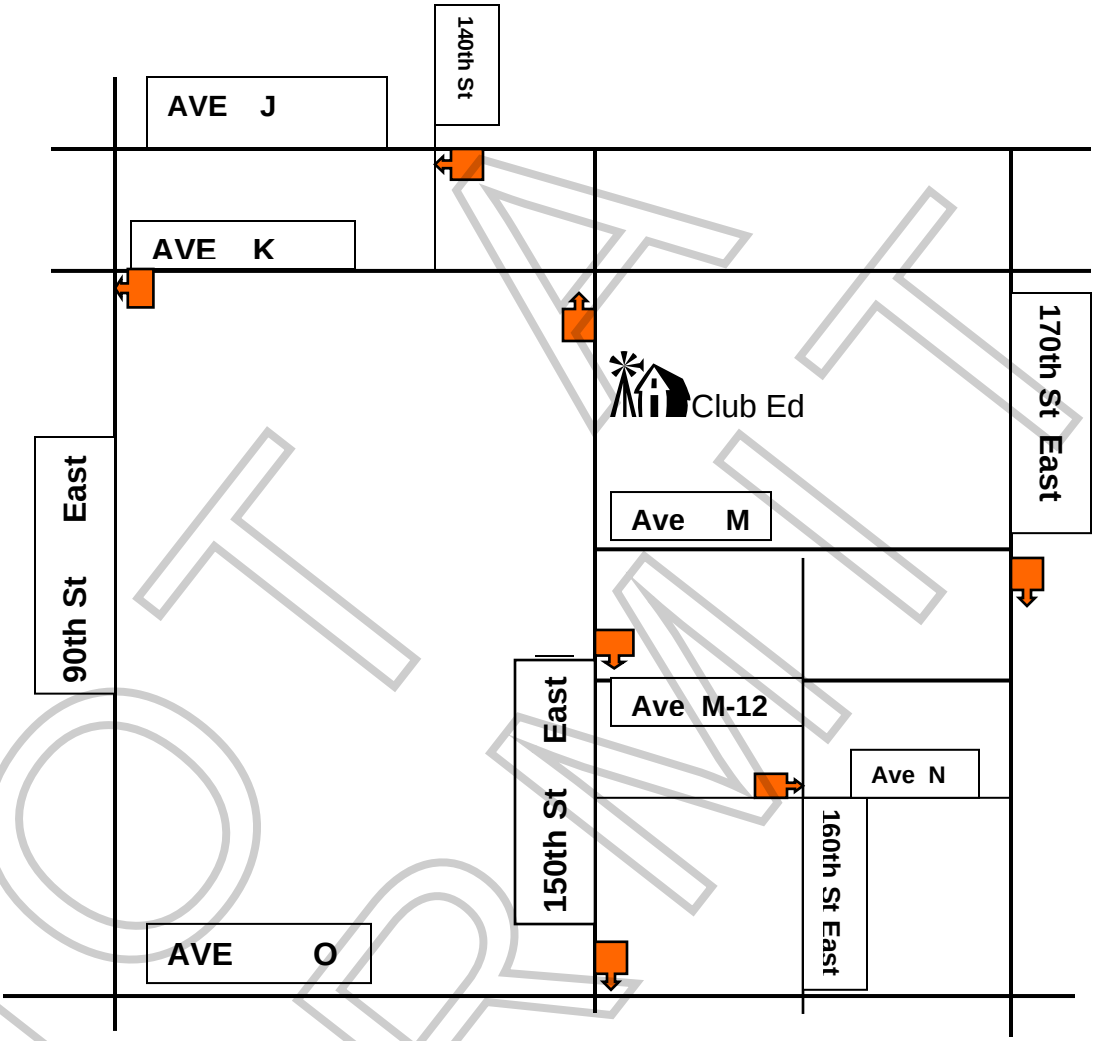

FILMING ON 150TH EAST EXPECT DELAYS

←TYPICAL SIGN
4FT X 4FT , Black 6inch letters on Orange background

SIGNS MAY BE RENTED AT & PICKED UP AT THE FOLLOWING LOCATIONS:

CLUB ED	661-946-1515, ext 2-Randy
TRAFFIC CONTROL SERVICE	661-255-8733
ITC BARRICADE INC	661-816-6270
JCL BARRICADE INC	213-622-9775

Revised 01-28-09 Addition of two sgns

NOT A PERMIT

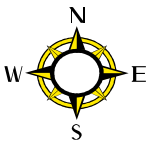

SIGN PLACEMENT FOR CLUB ED

NOT A PERMIT

Revised 01-28-09 Addition of two sgns

PROJECT NO. R2006-03420-(5)
CONDITIONAL USE PERMIT NO. 200600271-(5)

1. This grant authorizes the use of the subject property for the continued operation and maintenance of a motion picture set and caretaker's mobile unit within the A-2-1 (Heavy Agricultural—1-acre minimum lot size) zone.

2. Unless otherwise apparent from the context, the term "permittee" shall include the applicant and any other person, corporation, or other entity making use of this grant.

3. This grant shall not be effective for any purpose until the permittee has filed at the office of the Department of Regional Planning their affidavit stating that they are aware of and agree to accept all of the conditions of this grant, and that the conditions of the grant have been recorded as required by Condition No. 8, and until all required monies have been paid pursuant to Condition No. 10.

4. The permittee shall defend, indemnify and hold harmless the County, its agents, officers, and employees from any claim, action, or proceeding against the County or its agents, officers, or employees to attack, set aside, void or annul this permit approval, which action is brought within the applicable time period of Government Code Section 65009 or any other applicable limitation period. The County shall notify the permittee of any claim, action, or proceeding and the County shall reasonably cooperate in the defense.

5. In the event that any claim, action, or proceeding as described above is filed against the County, the permittee shall within ten days of the filing pay the Department of Regional Planning an initial deposit of $5,000, from which actual costs shall be billed and deducted for the purpose of defraying the expenses involved in the department's cooperation in the defense, including but not limited to, depositions, testimony, and other assistance to permittee or permittee's counsel. The permittee shall also pay the following supplemental deposits, from which actual costs shall be billed and deducted:

   a. If during the litigation process, actual costs incurred reach 80 percent of the amount on deposit, the permittee shall deposit additional funds sufficient to bring the balance up to the amount of the initial deposit. There is no limit to the number of supplemental deposits that may be required prior to completion of the litigation.

   b. At the sole discretion of the permittee, the amount of an initial or supplemental deposit may exceed the minimum amounts defined herein.

   The cost for collection and duplication of records and other related documents will be paid by the permittee in accordance with Los Angeles County Code Section 2.170.010.

6. This grant shall expire unless used within two (2) years from the date of approval. A one-year time extension may be requested in writing and with payment of the applicable fee at least six (6) months prior to the expiration date.

7. If any provision of this grant is held or declared to be invalid, the permit shall be void and the privileges granted hereunder shall lapse.

NO PERMIT

8. Prior to the use of this grant, the terms and conditions of the grant shall be recorded in the office of the County Recorder. In addition, upon any transfer or lease of the property during the term of this grant, the permittee shall promptly provide a copy of the grant and its conditions to the transferee or lessee, as applicable, of the subject property.

9. **This grant will terminate on March 4, 2028.** Entitlement to use of the property thereafter shall be subject to the regulations then in effect. If the permittee intends to continue operations after such date, a new Conditional Use Permit application shall be filed with the Department of Regional Planning at least six months prior to the termination date of this permit, whether or not any modification of the use is requested at that time.

10. The subject property shall be maintained and operated in full compliance with the conditions of this grant and any law, statute, ordinance, or other regulation applicable to any development or activity on the subject property. Failure of the permittee to cease any development or activity not in full compliance shall be a violation of these conditions. Prior to the use of this grant, the permittee shall deposit with the County of Los Angeles the sum of $1,500.00. These monies shall be placed in a performance fund which shall be used exclusively to compensate the Department of Regional Planning for all expenses incurred while inspecting the premises to determine the permittee's compliance with the conditions of approval, including adherence to development in accordance with the approved site plan on file. The fund provides for 10 biennial inspections. Inspections shall be unannounced.

    If additional inspections are required to ensure compliance with the conditions of this grant, or if any inspection discloses that the subject property is being used in violation of any one of the conditions of this grant, the permittee shall be financially responsible and shall reimburse the Department of Regional Planning for all additional inspections and for any enforcement efforts necessary to bring the subject property into compliance. Inspections shall be made to ensure compliance with the conditions of this grant as well as adherence to development in accordance with the approved site plan on file. The amount charged for additional inspections shall be the amount equal to the recovery cost at the time of payment (currently $150 per inspection).

11. Notice is hereby given that any person violating a provision of this grant is guilty of a misdemeanor. Notice is further given that the Regional Planning Commission or a hearing officer may, after conducting a public hearing, revoke or modify this grant, if the Commission or hearing officer finds that these conditions have been violated or that this grant has been exercised so as to be detrimental to the public health and safety or so as to be a nuisance.

12. All requirements of the Zoning Ordinance and of the specific zoning of the subject property must be complied with unless specifically modified by this grant, as set forth in these conditions or shown on the approved plans.

13. Provisions shall be made for all natural drainage to the satisfaction of the Department of Public Works.

DRAFT PERMIT

14. The subject facility shall be developed and maintained in compliance with the requirements of the Los Angeles County Department of Health Services. Adequate water and sewage facilities shall be provided as may be required by said department.

15. All structures shall comply with the requirements of the Division of Building and Safety of the Los Angeles County Department of Public Works.

16. All structures, walls, and fences open to public view shall remain free of extraneous markings, drawings, or signage. These shall include any of the above that do not directly relate to the facility being operated on the premises or that do not provide pertinent information about said premises. The only exceptions shall be seasonal decorations or signage provided under the auspices of a civic or non-profit organization.

17. In the event of an occurrence of such extraneous markings, drawings, or signage, the permittee shall remove or cover them within 24 hours of such occurrence, weather permitting. Paint utilized in covering such markings shall be of a color that matches, as closely as possible, the color of the adjacent surfaces.

18. The subject property shall be developed and maintained in substantial compliance with the plans marked Exhibit "A."

19. The permittee shall maintain the subject property in a neat and orderly fashion. The permittee shall maintain free of litter all areas of the premises under which the permittee has control.

20. This grant allows motion picture production including the maintenance of a motion picture set and a caretaker's mobile home subject to the following restrictions as to use:

    a. There shall be no solid perimeter fencing or chain-link fencing around the property. Any fencing that is maintained or installed shall allow small wildlife—such as rabbits and tortoises—to pass through freely;
    b. The southern one-third of the property is to remain under natural conditions, with no vegetation to be removed;
    c. All Joshua trees (*Yucca brevifolia*), alive or dead, including fallen branches, shall remain undisturbed;
    d. Domestic pets, dogs and cats in particular, shall be forbidden, except within enclosed cages or pens or when being filmed as part of a motion picture production; and
    e. All-terrain vehicles or off-road vehicles shall be prohibited from use on the property, except as a prop, where such use will be restricted to existing disturbed areas as identified in the Biological Constraints Analysis dated June 1993.

NOT A PERMIT

Permit #F00161809-B

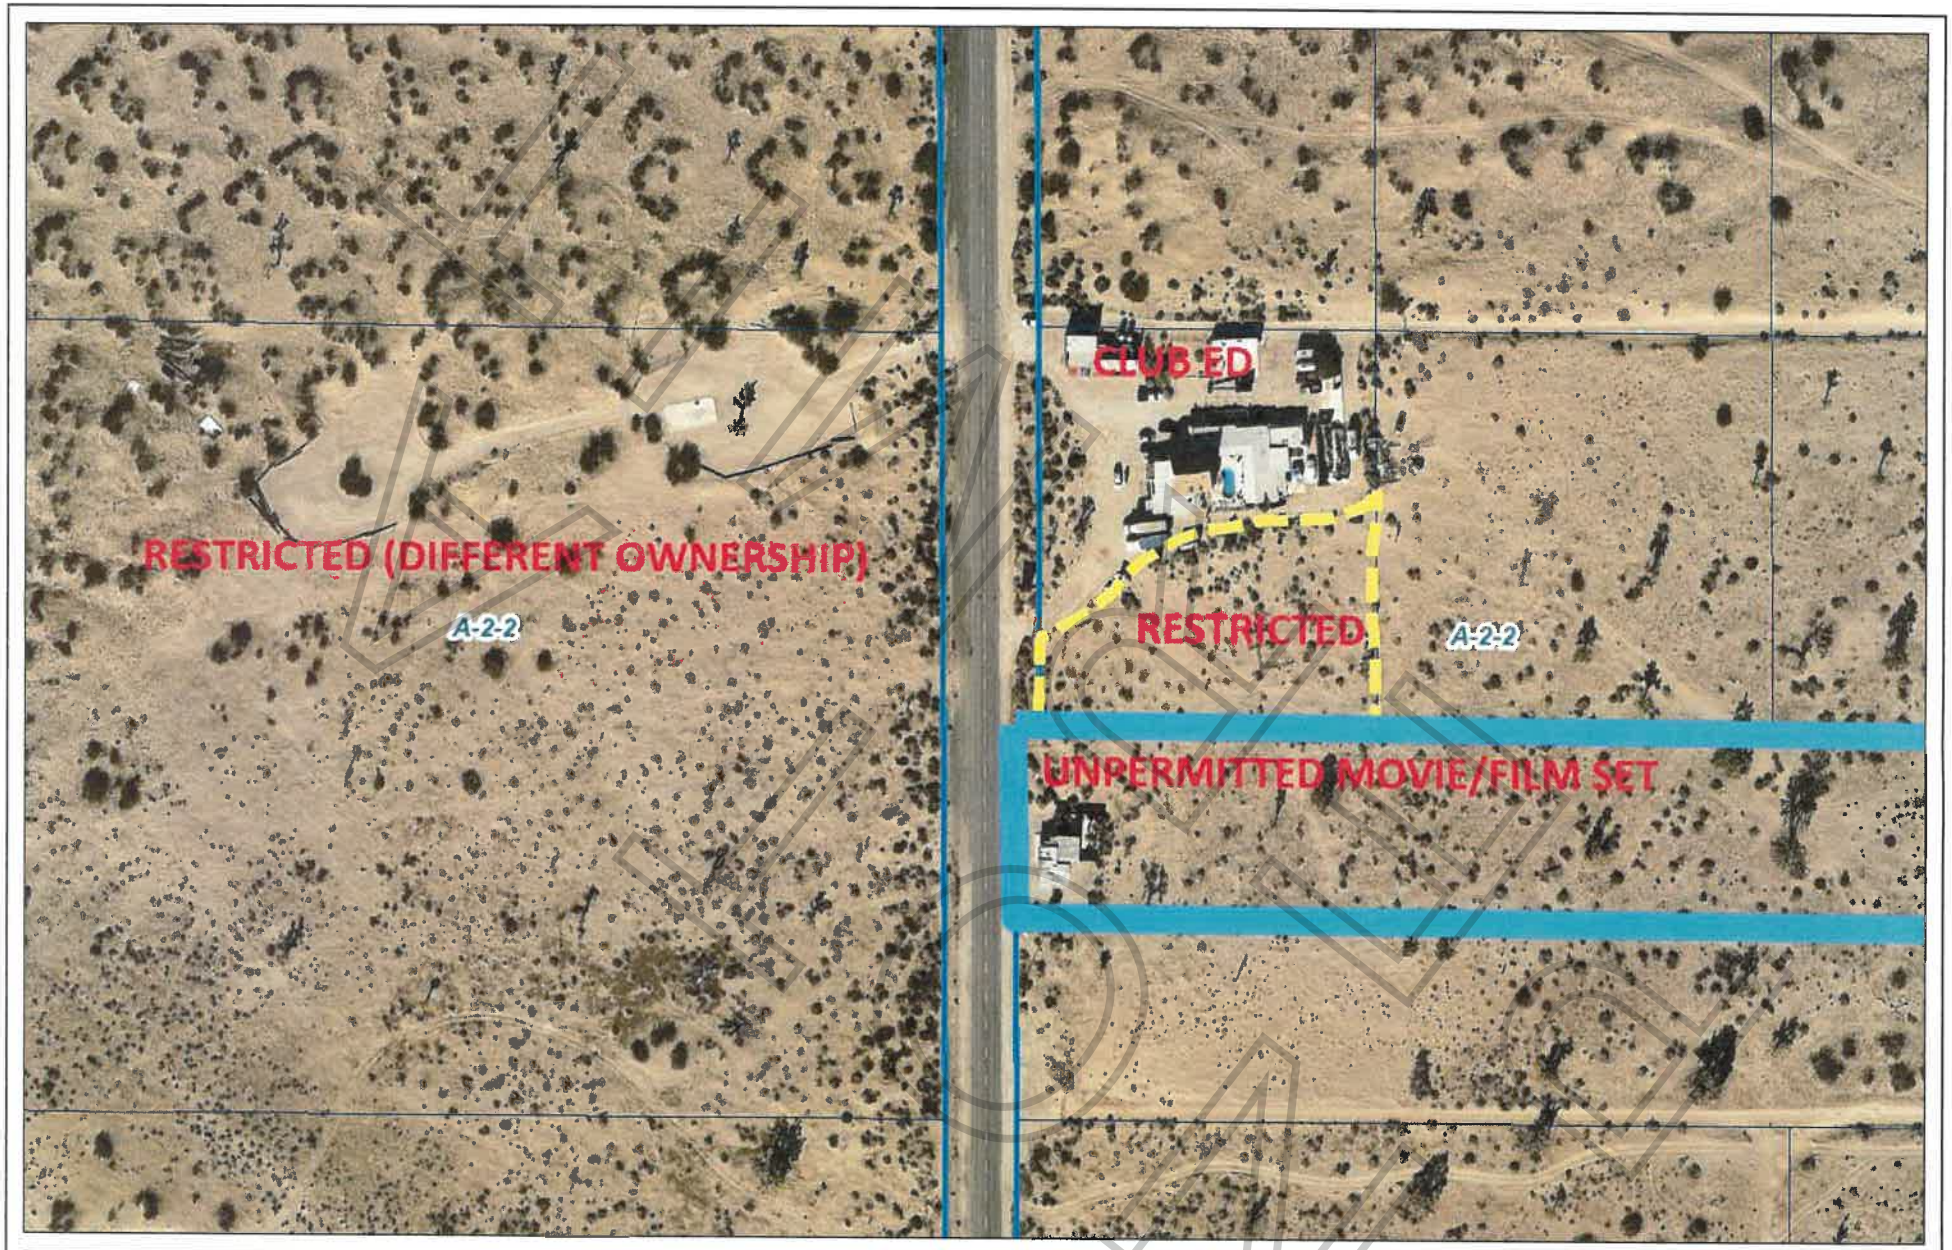

0 94 188 Feet

CLUB ED

No Filming on APN 3362-008-002

Printed: 12/10/18

Disclaimer:This map represents a quick representation of spatial imagery or vector layers using GIS-NET. The map should be interpreted in accordance with the GIS-NET Public disclaimer statement. Printed with permission from the Los Angeles County Dept. of Regional Planning. All rights reserved.

SIGN PLACEMENT FOR CLUB ED

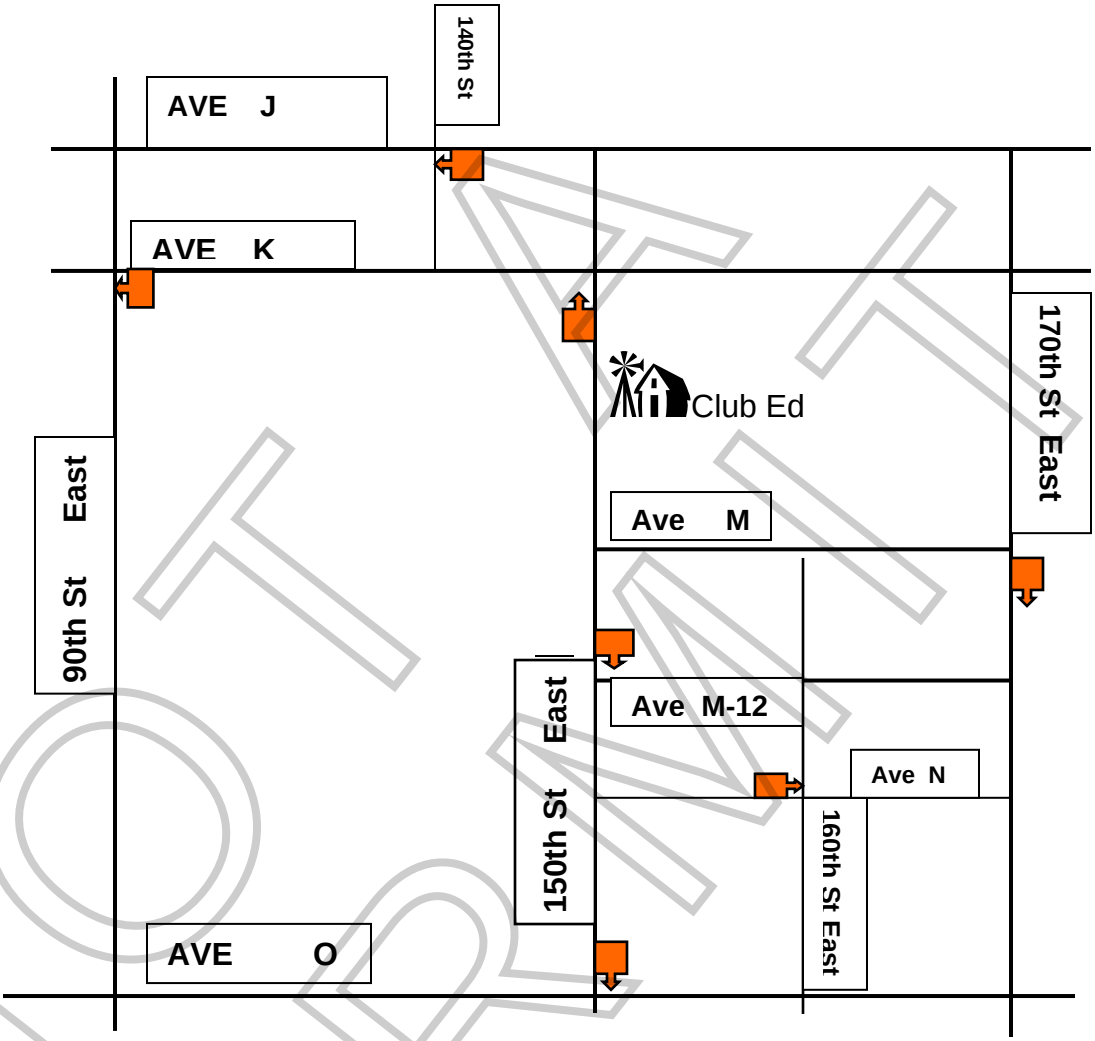

FILMING ON 150TH EAST EXPECT DELAYS

←TYPICAL SIGN
4FT X 4FT , Black 6inch letters on Orange background

SIGNS MAY BE RENTED AT & PICKED UP AT THE FOLLOWING LOCATIONS:

CLUB ED	661-946-1515, ext 2-Randy
TRAFFIC CONTROL SERVICE	661-255-8733
ITC BARRICADE INC	661-816-6270
JCL BARRICADE INC	213-622-9775

Revised 01-28-09 Addition of two sgns

NOT A PERMIT

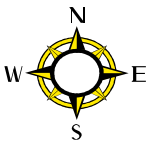

SIGN PLACEMENT FOR CLUB ED

NOT A PERMIT

Revised 01-28-09 Addition of two sgns

PROJECT NO. R2006-03420-(5)
CONDITIONAL USE PERMIT NO. 200600271-(5)

1. This grant authorizes the use of the subject property for the continued operation and maintenance of a motion picture set and caretaker's mobile unit within the A-2-1 (Heavy Agricultural—1-acre minimum lot size) zone.

2. Unless otherwise apparent from the context, the term "permittee" shall include the applicant and any other person, corporation, or other entity making use of this grant.

3. This grant shall not be effective for any purpose until the permittee has filed at the office of the Department of Regional Planning their affidavit stating that they are aware of and agree to accept all of the conditions of this grant, and that the conditions of the grant have been recorded as required by Condition No. 8, and until all required monies have been paid pursuant to Condition No. 10.

4. The permittee shall defend, indemnify and hold harmless the County, its agents, officers, and employees from any claim, action, or proceeding against the County or its agents, officers, or employees to attack, set aside, void or annul this permit approval, which action is brought within the applicable time period of Government Code Section 65009 or any other applicable limitation period. The County shall notify the permittee of any claim, action, or proceeding and the County shall reasonably cooperate in the defense.

5. In the event that any claim, action, or proceeding as described above is filed against the County, the permittee shall within ten days of the filing pay the Department of Regional Planning an initial deposit of $5,000, from which actual costs shall be billed and deducted for the purpose of defraying the expenses involved in the department's cooperation in the defense, including but not limited to, depositions, testimony, and other assistance to permittee or permittee's counsel. The permittee shall also pay the following supplemental deposits, from which actual costs shall be billed and deducted:

   a. If during the litigation process, actual costs incurred reach 80 percent of the amount on deposit, the permittee shall deposit additional funds sufficient to bring the balance up to the amount of the initial deposit. There is no limit to the number of supplemental deposits that may be required prior to completion of the litigation.

   b. At the sole discretion of the permittee, the amount of an initial or supplemental deposit may exceed the minimum amounts defined herein.

   The cost for collection and duplication of records and other related documents will be paid by the permittee in accordance with Los Angeles County Code Section 2.170.010.

6. This grant shall expire unless used within two (2) years from the date of approval. A one-year time extension may be requested in writing and with payment of the applicable fee at least six (6) months prior to the expiration date.

7. If any provision of this grant is held or declared to be invalid, the permit shall be void and the privileges granted hereunder shall lapse.

NO PERMIT

8. Prior to the use of this grant, the terms and conditions of the grant shall be recorded in the office of the County Recorder. In addition, upon any transfer or lease of the property during the term of this grant, the permittee shall promptly provide a copy of the grant and its conditions to the transferee or lessee, as applicable, of the subject property.

9. **This grant will terminate on March 4, 2028.** Entitlement to use of the property thereafter shall be subject to the regulations then in effect. If the permittee intends to continue operations after such date, a new Conditional Use Permit application shall be filed with the Department of Regional Planning at least six months prior to the termination date of this permit, whether or not any modification of the use is requested at that time.

10. The subject property shall be maintained and operated in full compliance with the conditions of this grant and any law, statute, ordinance, or other regulation applicable to any development or activity on the subject property. Failure of the permittee to cease any development or activity not in full compliance shall be a violation of these conditions. Prior to the use of this grant, the permittee shall deposit with the County of Los Angeles the sum of $1,500.00. These monies shall be placed in a performance fund which shall be used exclusively to compensate the Department of Regional Planning for all expenses incurred while inspecting the premises to determine the permittee's compliance with the conditions of approval, including adherence to development in accordance with the approved site plan on file. The fund provides for 10 biennial inspections. Inspections shall be unannounced.

    If additional inspections are required to ensure compliance with the conditions of this grant, or if any inspection discloses that the subject property is being used in violation of any one of the conditions of this grant, the permittee shall be financially responsible and shall reimburse the Department of Regional Planning for all additional inspections and for any enforcement efforts necessary to bring the subject property into compliance. Inspections shall be made to ensure compliance with the conditions of this grant as well as adherence to development in accordance with the approved site plan on file. The amount charged for additional inspections shall be the amount equal to the recovery cost at the time of payment (currently $150 per inspection).

11. Notice is hereby given that any person violating a provision of this grant is guilty of a misdemeanor. Notice is further given that the Regional Planning Commission or a hearing officer may, after conducting a public hearing, revoke or modify this grant, if the Commission or hearing officer finds that these conditions have been violated or that this grant has been exercised so as to be detrimental to the public health and safety or so as to be a nuisance.

12. All requirements of the Zoning Ordinance and of the specific zoning of the subject property must be complied with unless specifically modified by this grant, as set forth in these conditions or shown on the approved plans.

13. Provisions shall be made for all natural drainage to the satisfaction of the Department of Public Works.

DRAFT PERMIT

14. The subject facility shall be developed and maintained in compliance with the requirements of the Los Angeles County Department of Health Services. Adequate water and sewage facilities shall be provided as may be required by said department.

15. All structures shall comply with the requirements of the Division of Building and Safety of the Los Angeles County Department of Public Works.

16. All structures, walls, and fences open to public view shall remain free of extraneous markings, drawings, or signage. These shall include any of the above that do not directly relate to the facility being operated on the premises or that do not provide pertinent information about said premises. The only exceptions shall be seasonal decorations or signage provided under the auspices of a civic or non-profit organization.

17. In the event of an occurrence of such extraneous markings, drawings, or signage, the permittee shall remove or cover them within 24 hours of such occurrence, weather permitting. Paint utilized in covering such markings shall be of a color that matches, as closely as possible, the color of the adjacent surfaces.

18. The subject property shall be developed and maintained in substantial compliance with the plans marked Exhibit "A."

19. The permittee shall maintain the subject property in a neat and orderly fashion. The permittee shall maintain free of litter all areas of the premises under which the permittee has control.

20. This grant allows motion picture production including the maintenance of a motion picture set and a caretaker's mobile home subject to the following restrictions as to use:

    a. There shall be no solid perimeter fencing or chain-link fencing around the property. Any fencing that is maintained or installed shall allow small wildlife—such as rabbits and tortoises—to pass through freely;
    b. The southern one-third of the property is to remain under natural conditions, with no vegetation to be removed;
    c. All Joshua trees (*Yucca brevifolia*), alive or dead, including fallen branches, shall remain undisturbed;
    d. Domestic pets, dogs and cats in particular, shall be forbidden, except within enclosed cages or pens or when being filmed as part of a motion picture production; and
    e. All-terrain vehicles or off-road vehicles shall be prohibited from use on the property, except as a prop, where such use will be restricted to existing disturbed areas as identified in the Biological Constraints Analysis dated June 1993.

NOT A PERMIT